Permit #F00161409-B

FilmL.A., Inc.
6255 W Sunset Blvd, 12th Floor
Hollywood, CA 90028
t: (213)977-8600 - f: (213)977-8601
www.filmla.com

Summary Information

Permit No: F00161409-B **Type of Permit:** FILMING **Release Date:** 02/05/2020

Production Company	O POSITIVE LLC
Insured Company Name	O POSITIVE LLC
Contact Phone No. 1	212-557-7000
Contact Phone No. 2	
Fax	212-557- 7070
Address	48 WEST 25TH STREET, 3RD FLOOR NEW YORK, New York 10010
Production Title	GEICO
Type of Production	Commercial - Standard

Producer	Grayson Bithell
Director	Brian Billow
1st AD	Greg McCollum
Production Manager	Sameet Patadia
FilmL.A. Coordinator	Hans Groszkruger
Location Manager	David Nakata
Primary Phone	Mobile - 619-749-6088
Secondary Phone	Office - 310-656-1000
Location Assistant	N/A N/A
Primary Phone	Mobile - N/A
Secondary Phone	

Fees

Posting 300	$69.00
Posting 900	$207.00
Notification Charge	$173.00
LA CITY LANE AND STREET CLOSURE FEE	$312.00

Total Permit Fee $761.00

Number of Locations 1

NOT A PERMIT

FilmL.A., Inc.
6255 W Sunset Blvd, 12th Floor
Hollywood, CA 90028
t: (213)977-8600 - f: (213)977-8601
www.filmla.com

Summary Information — Location

Permit Number F00161409-B
Production Company O POSITIVE LLC
Insured Company O POSITIVE LLC
Production Title GEICO

Location Manager David Nakata
Primary Phone Mobile - 619-749-6088
Secondary Phone Office - 310-656-1000

Location Address 18037 Parthenia St, Los Angeles, CA, 91325

Location Type Private Residence

Prep Dates 2/5/2020 - 2/5/2020 07:00 - 22:00 1 day

Film Dates 2/6/2020 - 2/6/2020 06:00 - 22:00 1 day

Open or Closed to the Public Closed

Generic Conditions **THE CONSUMPTION OF ALCOHOLIC BEVERAGES AND THE USE OF DRUGS, INCLUDING MARIJUANA, ON LOCATION BY ANY CAST, CREW, OR INVITED GUESTS IS STRICTLY PROHIBITED.**
*LA CITY AND/OR LA COUNTY FIRE CHECKLIST ATTACHED TO FINAL PERMIT. THE PERMITTEE IS RESPONSIBLE FOR COMPLETING CHECKLIST PRIOR TO FILMING ACTIVITY AT THIS LOCATION. NON COMPLIANCE MAY RESULT IN ASSIGNMENT OF A FIRE OFFICER.
Community Survey Obtained
May not interfere with adjacent traffic lanes or adjacent bike lane
Must Maintain 5' Clearance on Sidewalks/Walkways
No cast or crew parking on area streets
No interference with vehicular or pedestrian traffic
Number of uniformed officers listed on the permit is a minimum requirement. Permittee remains responsible for deploying a sufficient number of uniformed officers to provide traffic and crowd control to ensure the safety of the film crew and the public.
Traffic control must be done in accordance w/MUTCD
Traffic Officers Required
Uniformed officers shall have a copy of the film permit in their possession and are required to confirm that all traffic control signage devices are in place.

Please see attached document Parthenia St from 18037 Parthenia going 100 ft West and 600 ft East NS curb - O POSITIVE REV.pdf

Equipment on Location

Type	Quantity
5 or 10 ton trucks	5
Cast/Crew vehicles	60
Catering Truck	1
Cube Trucks	7
Generator	1
Motor Homes	2
Portable restrooms	1
Vans	3

Personnel on Location

Type	Quantity
Cast	10
Crew	70
Off-Duty/Retired LAPD Officer(s)	1
Spot Check	1

Filming Activities Interior Dialogue;

Jurisdiction **Political:** Los Angeles City - Council District 12 **Police:** Los Angeles Police **Fire:** Los Angeles City Department

Thomas Guide **Page:** 531 **Grid:** A1

Approvals

FILML.A. CLOSURES	Michael Gonzalez
LOS ANGELES CITY DEPARTMENT OF PUBLIC WORKS	LaMeisha Candler

NOT A PERMIT

FilmL.A., Inc.
6255 W Sunset Blvd, 12th Floor
Hollywood, CA 90028
t: (213)977-8600 - f: (213)977-8601
www.filmla.com

Summary Information — Location

Permit Number F00161409-B
Production Company O POSITIVE LLC
Insured Company O POSITIVE LLC
Production Title GEICO

Location Manager David Nakata
Primary Phone Mobile - 619-749-6088
Secondary Phone Office - 310-656-1000

LOS ANGELES CITY POLICE DEPARTMENT — Gabriel Aleman

Coordinator Note RIDER "B" RELEASES LOCATION. NO RIDER FEE

Parking

Base Camp
Location Type : Filming Location

Crew Parking
Location Type : Other Location
17431 Roscoe Blvd, Los Angeles, CA, 91325

Parking Notes
Crew parking and catering in parking lot from 5am - 10pm.

Posting "No Parking" signs N/S PARTHENIA ST. FROM 18037 PARTHENIA ST. EAST 100'.

Approximate Footage 0 - 300 **Log Number** 270774

Date(s) 2/5/2020 to 2/5/2020 **Time(s)** 07:00 to 22:00

Posting "No Parking" signs N/S PARTHENIA ST. FROM 18037 PARTHENIA ST. EAST 600', E/S OF ZELZAH AV, PARTHENIA ST - S. FOR 150'

Approximate Footage 601 - 900 **Log Number** 270775

Date(s) 2/6/2020 to 2/6/2020 **Time(s)** 06:00 to 22:00

Lane / Full Closure N/S CURBLANE OF PARTHENIA ST. FROM 18037 PARTHENIA ST, W. 100' & E. 600'.

Approximate Footage 601 - 900

Date(s) 2/6/2020 to 2/6/2020 **Time(s)** 06:00 to 22:00

NOT A PERMIT

Permit #F00161409B

ROAD WORK AHEAD	RIGHT LANE CLOSED AHEAD		LANE CLOSED	
W20-1	W20-5(R)	W1-6(L)	C30(CA)	W4-2(RT)

SYMBOL LEGEND
= 28" TRAFFIC CONE / 36" DELINEATOI
= TYPE I BARRICADE W/ SIGN
= FLASHING ARROW BOARD
= HIGH LEVEL WARNING DEVICE
= SIGNALIZED INTERSECTION
= EXISTING DRIVEWAY
= DIRECTION OF TRAFFIC

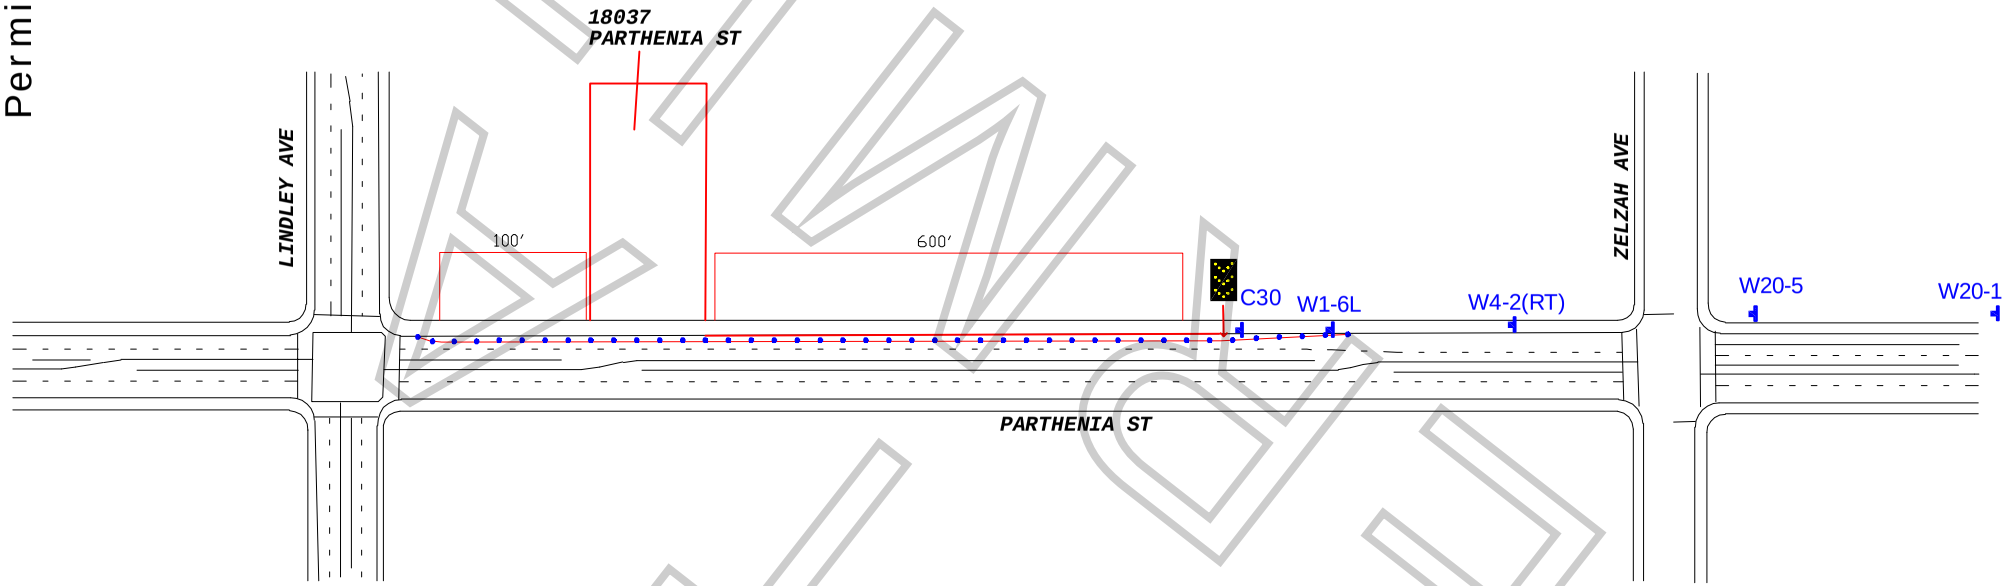

PENDING

WORK ZONE TRAFFIC CONTROL PLAN GENERAL NOTES

1. ALL SIGNING, STRIPING, AND TRAFFIC CONTROL DEVICES SHALL SHALL BE IN ACCORDANCE WITH THE LASTEST EDITIONS OF THE CALIFORNIA MANUAL ON UNIFORM TRAFFIC CONTROL DEVICES (CAMUTCD), W.A.T.C.H. MANUAL, CALTRANS STANDARDS PLANS, CALTRANS STANDARD SPECIFICATIONS, AND/OR AS DIRECTED BY THE PERMIT ENGINEER.
2. THERE WILL BE NO INTERFERENCE WITH TRAFFIC SIGNALS OR CROSSWALKS.
3. CONES WILL BE 28" MINIMUM HEIGHT AND HAVE REFLECTORIZED SLEEVES FOR NIGHT WORK.
4. POLICE WILL DIRECT TRAFFIC IF NECESSARY.

ALL TRAFFIC CONTROL WILL BE INSTALLED TO MEET OR EXCEED THE MOST CURRENT CAMUTCD AND WATCH MINIMUM REQUIREMENTS

DATE & TIME:
2-6-2020
06:00 HOURS TO 22:00 HOURS

TCP FOR:
O POSITIVE
"GEICO"

LOCATION:
N/S CURB - PARTHENIA ST
18037 PARTHENIA GOING 100 FT WEST & 600 FT EAS
CITY OF LOS ANGELES, CA

TCP PREPARED BY:
JCL TRAFFIC SERVICES
500 S. GREENWOOD AVE
MONTEBELLO, CA 90640
Ph: (213) 622-9775
C31-CA Lic.# 805357

CONTACT(S):
DAVID NAKATA
PH# 818.355.5517
MICHAELA WRIGHT
Office# 619.749.6088

DATE	REVSIONS

DRAFTER: EDY RAMIREZ
FILM LA: H. GROSZKRUGER
SCALE: N.T.S.
SHEET: 1 OF 1